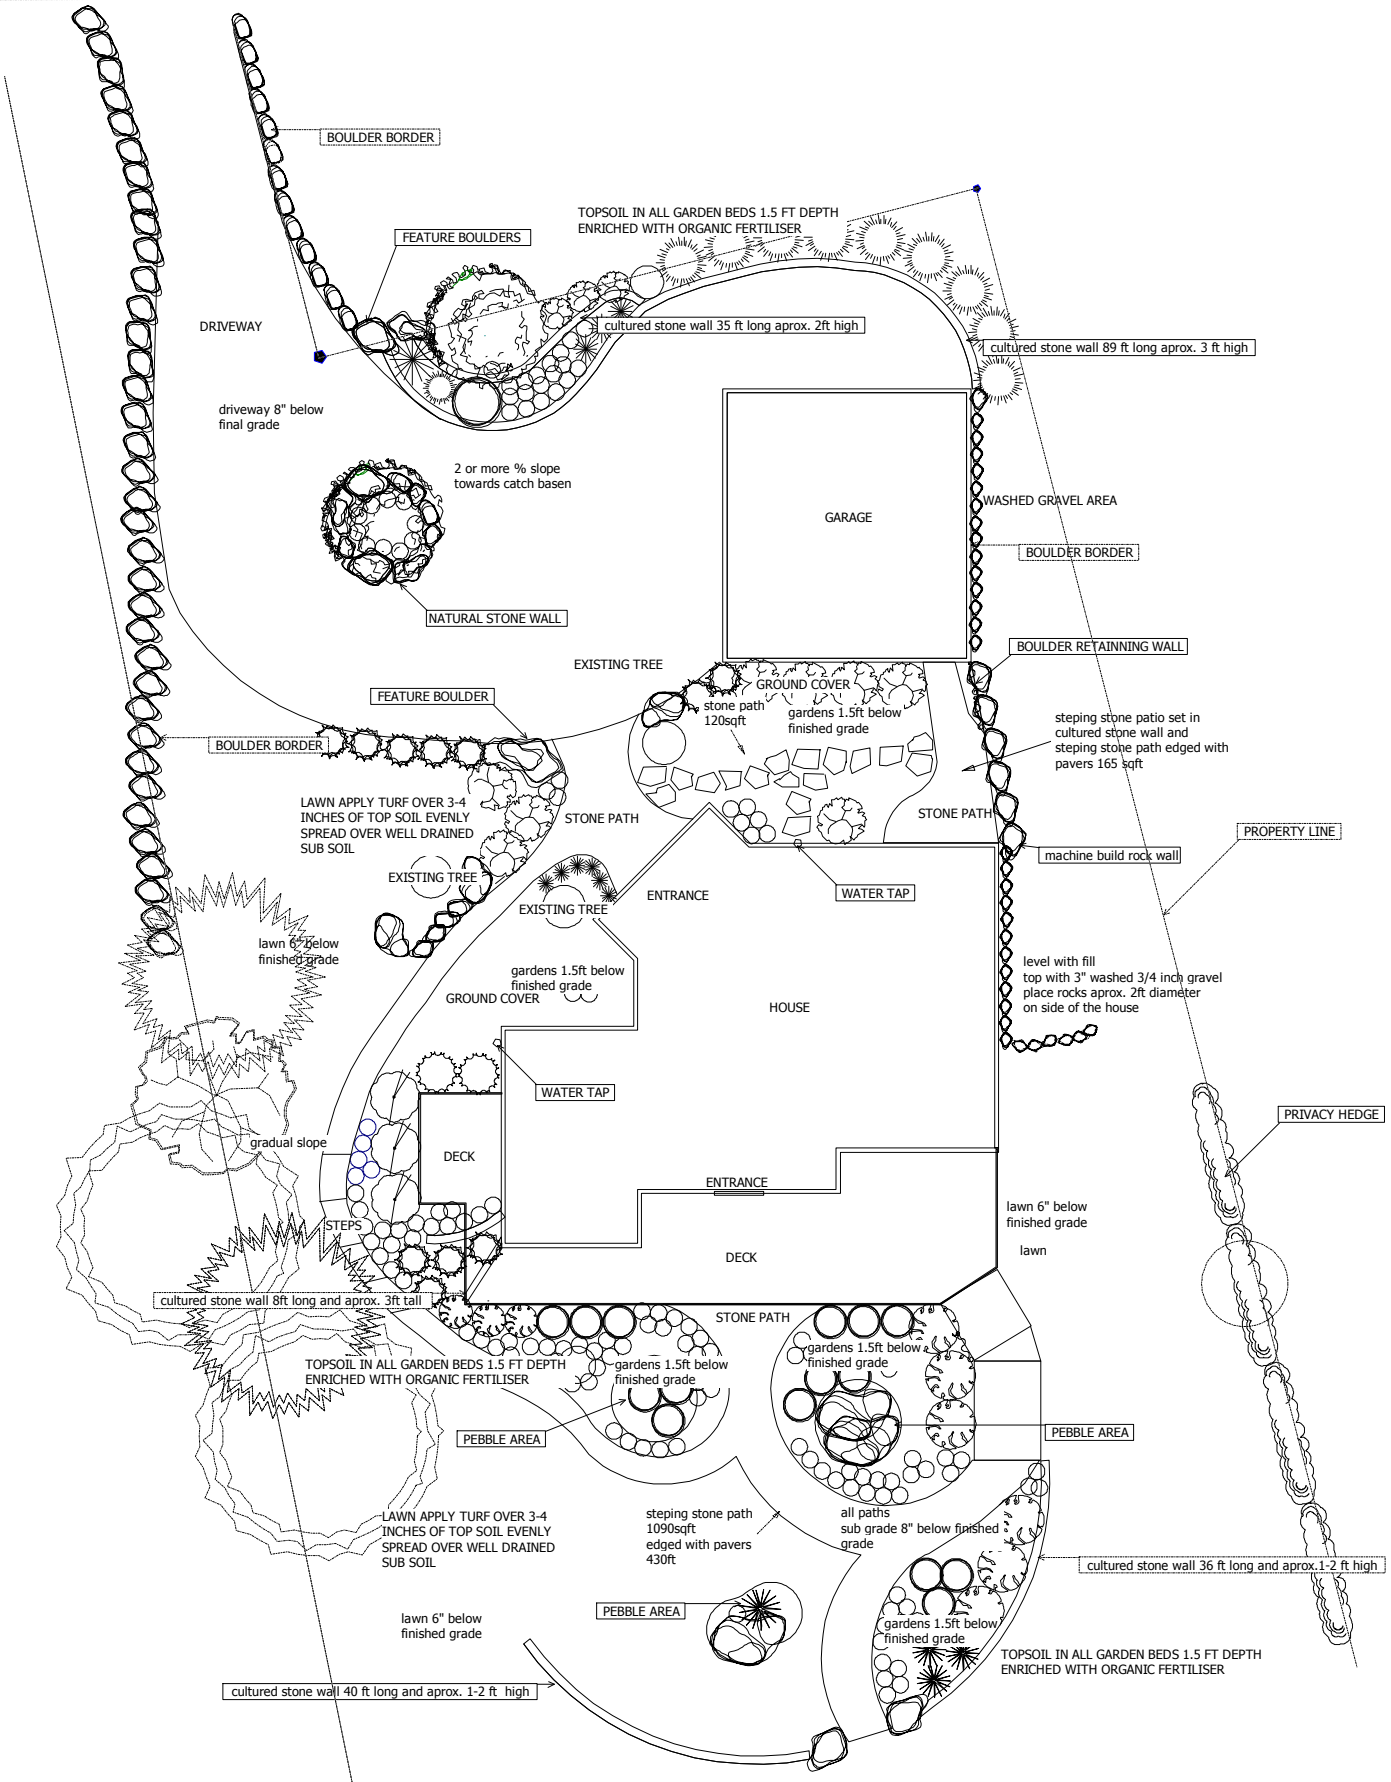

BLOOM
garden design
308 hart st. nelson bc v1l 5n5
250 352 4614 fax: 250 352 2756
info@bloomgardendesign.com
drawn by: viktorie hladik

BENNETT RESIDENCE

master plan

10 FT

50 FT

date: 15/09/2006

PAGE: 1

FILE: bennettmaster